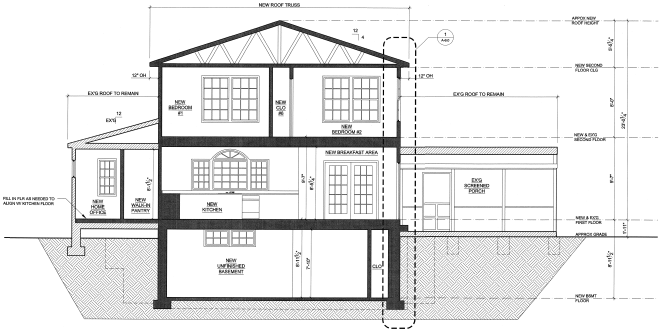

1 BUILDING SECTION
1/4" = 1'-0"

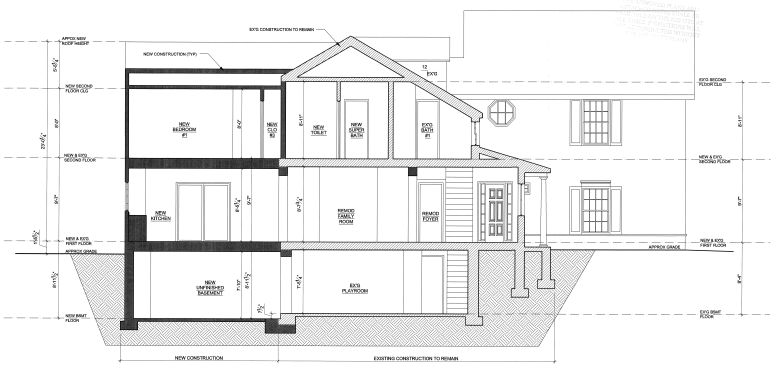

2 BUILDING SECTION
1/4" = 1'-0"

SHEET NUMBER
A-100
OF 18 TOTAL
SHEET TITLE
BUILDING SECTIONS
SHEET SCALE
1/4" = 1'-0"
OR AS NOTED

REVISIONS

DATE	PHASE
4-30-13	DESIGN REVIEW
6-20-13	PERMIT APP
8-5-13	PERMIT

THESE DRAWINGS ARE THE PROPERTY OF MC DESIGN BUILD, LLC AND ARE NOT TO BE USED IN ANY WAY WITHOUT THE EXPRESS WRITTEN CONSENT OF MC DESIGN BUILD, LLC. ANY UNAUTHORIZED USE OF THESE DRAWINGS WILL BE AT THE USER'S SOLE RISK AND WITHOUT LIABILITY TO MC DESIGN BUILD, LLC.

PROJECT TITLE
ROB AND MARCELLA BOWELL RESIDENCE
9 EAST ARGYLE STREET
ROCKVILLE, MD 20850

DESIGN
MC DESIGN BUILD, LLC
9 GEORGE STREET
GAITHERSBURG, MD 20877
OFFICE 301-527-0700 FAX 301-963-8844

REMODELING
MC DB
DESIGNERS
MHIC LICENSE 70722