REVIEWED PLAN

SECOND FLOOR PLAN DEMO NOTES:

1. EXISTING WALL, DOOR, WINDOW OR OTHER ITEM TO REMAIN.
2. DEMO & REMOVE EXG EXT WD FRM WALL, PROVIDE TEMP SHORING DURING CONSTRUCTION AS NEEDED
3. DEMO & REMOVE EXG INT WD FRM WALL, PROVIDE TEMP SHORING DURING CONSTRUCTION AS NEEDED
4. DEMO & REMOVE EXG DOOR
5. DEMO & REMOVE EXG WINDOW
6. DEMO & REMOVE EXG ROOF

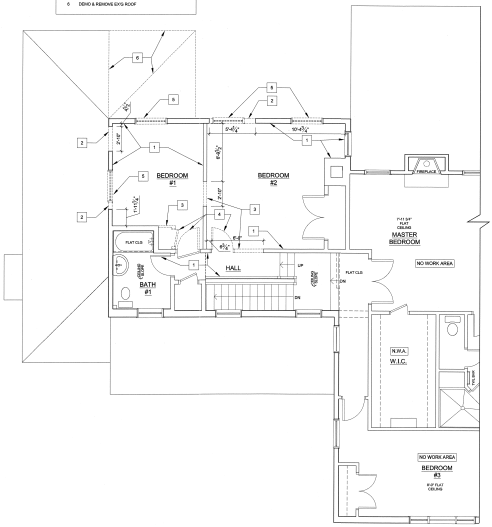

2 SECOND FLOOR DEMO PLAN
1/4" = 1'-0"

SECOND FLOOR PLAN NOTES:

1. EXISTING WALL, DOOR, WINDOW OR OTHER ITEM TO REMAIN.
2. NEW EXT WD FRM WALL: 2X4 @ 16" OC W/ R-13 BRKA.
3. FILL IN EXG WALL W/ MATCHING MATLS & FINISHES
4. NEW INT WD FRM WALL: 2X4 @ 16" OC
5. 1 ROD & 1 SHELF
6. CRITICAL ALIGNMENT: ALIGN NEW AND EXG WALL, FLOOR OR CLG FINISHES
7. OPTIONAL: NEW GABLE ON EXG PORCH ROOF, SEE ELEVS

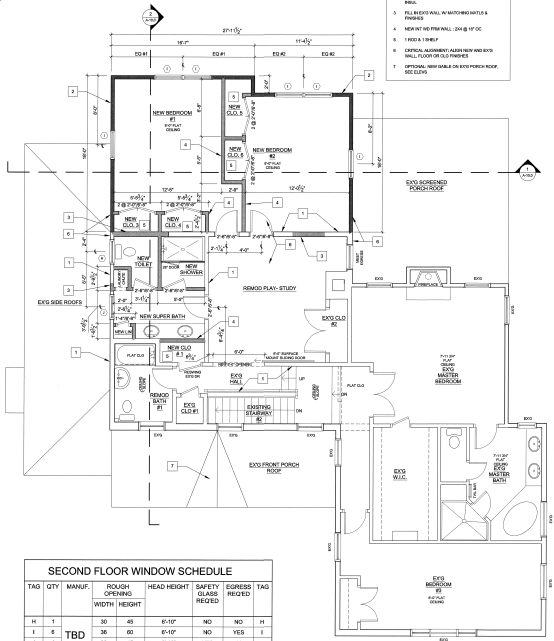

1 SECOND FLOOR PLAN
1/4" = 1'-0"

SECOND FLOOR WINDOW SCHEDULE

TAG	QTY	MANUF.	ROUGH OPENING WIDTH	ROUGH OPENING HEIGHT	HEAD HEIGHT	SAFETY GLASS REQ'ED	EGRESS REQ'ED	TAG
H	1	TBD	30	45	8'-10"	NO	NO	H
I	6		36	60	8'-10"	NO	YES	I
J	1		30	45	8'-10"	YES	NO	J

SHEET NUMBER
A-4.0
OF 18 TOTAL

SHEET TITLE
PROPOSED SECOND FLOOR PLAN AND DEMO PLAN

SHEET SCALE
3/4"=1'-0"
OR AS NOTED

REVISIONS

DATE	DESCRIPTION
4-24-15	PERMIT SUB
5-20-15	PERMIT SUB

PHASE
DESIGN REVIEW
PERMIT SUB
PERMIT

PROJECT NO.#

ROB AND MARZELLA BOWELL RESIDENCE
5307 ARLIS STREET
ROCKVILLE, MD 20853

DESIGNER

MC DESIGN BUILD, LLC
9 MONTAGUE STREET
SMITHSBURG MD 21777
OFFICE 301-947-7000 FAX 301-481-8844

REGISTERED
MARYLAND
MC DESIGN BUILD, LLC
DESIGNERS
MHIC LICENSE 74700