


1 BASEMENT FLOOR PLAN
1/4" = 1'-0"

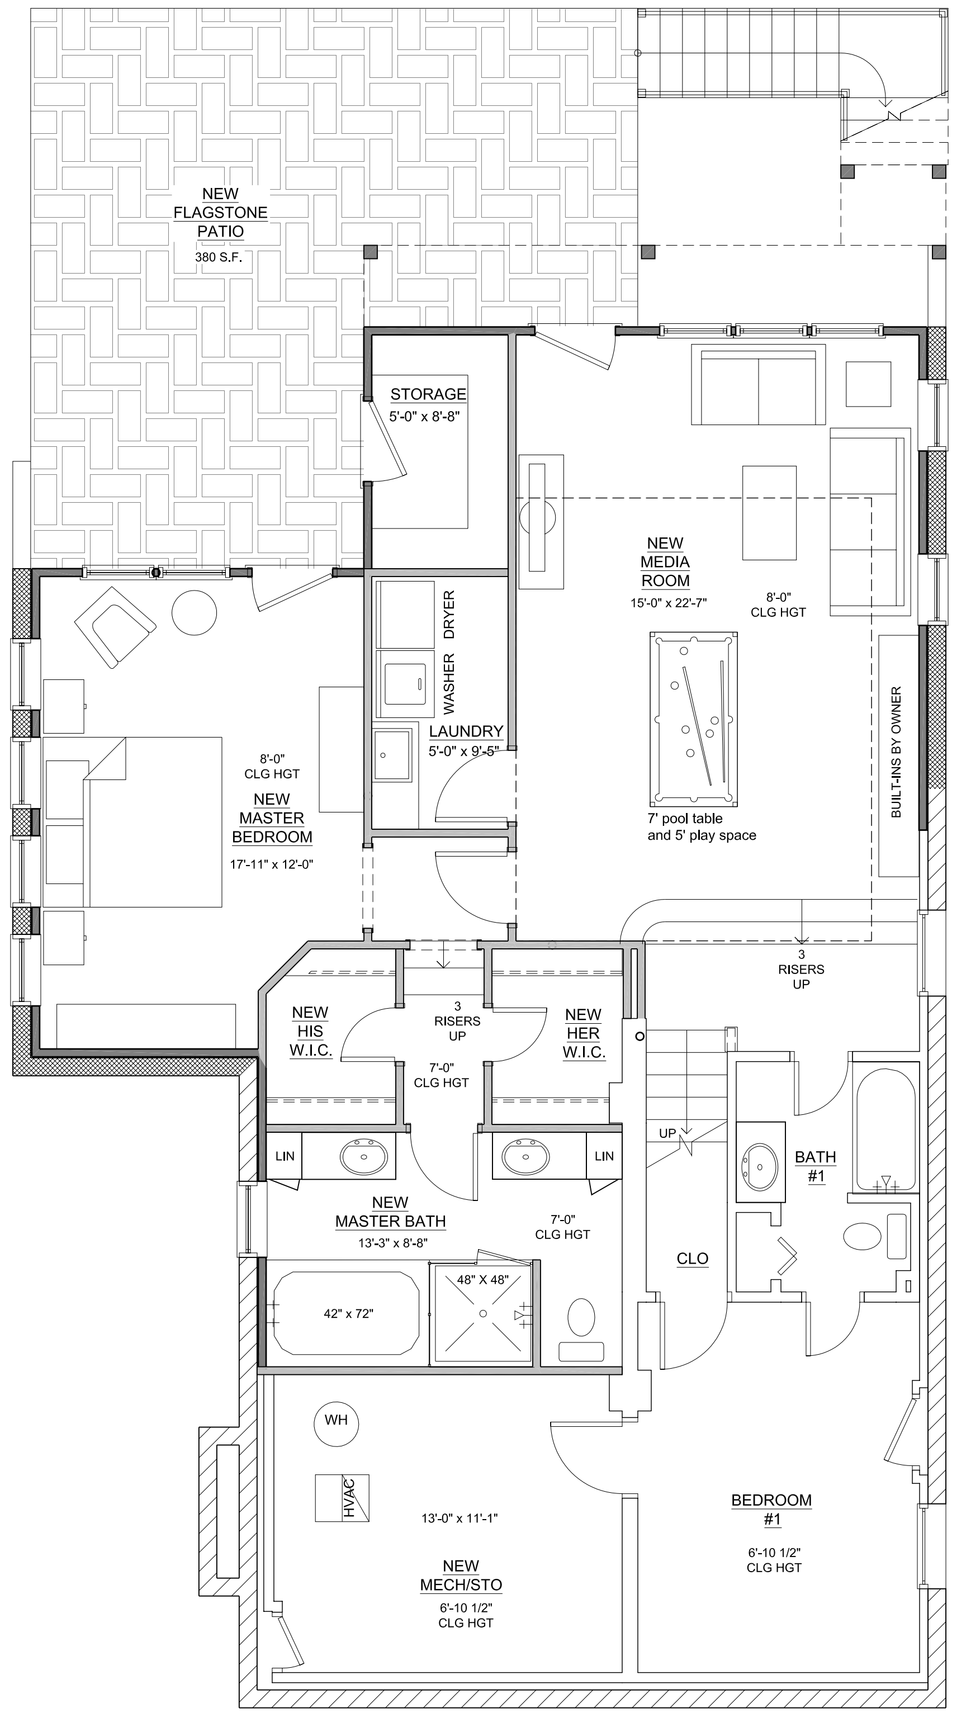


2 FIRST FLOOR PLAN
1/4" = 1'-0"

THESE PLANS HAVE BEEN PREPARED BY MARK IV BUILDERS SOLELY FOR ITS USE AND SHOULD NOT BE RELIED UPON BY OTHER PARTIES.

SHEET NUMBER
A-1.0
OF__TOTAL

SHEET TITLE
PROPOSED PLANS

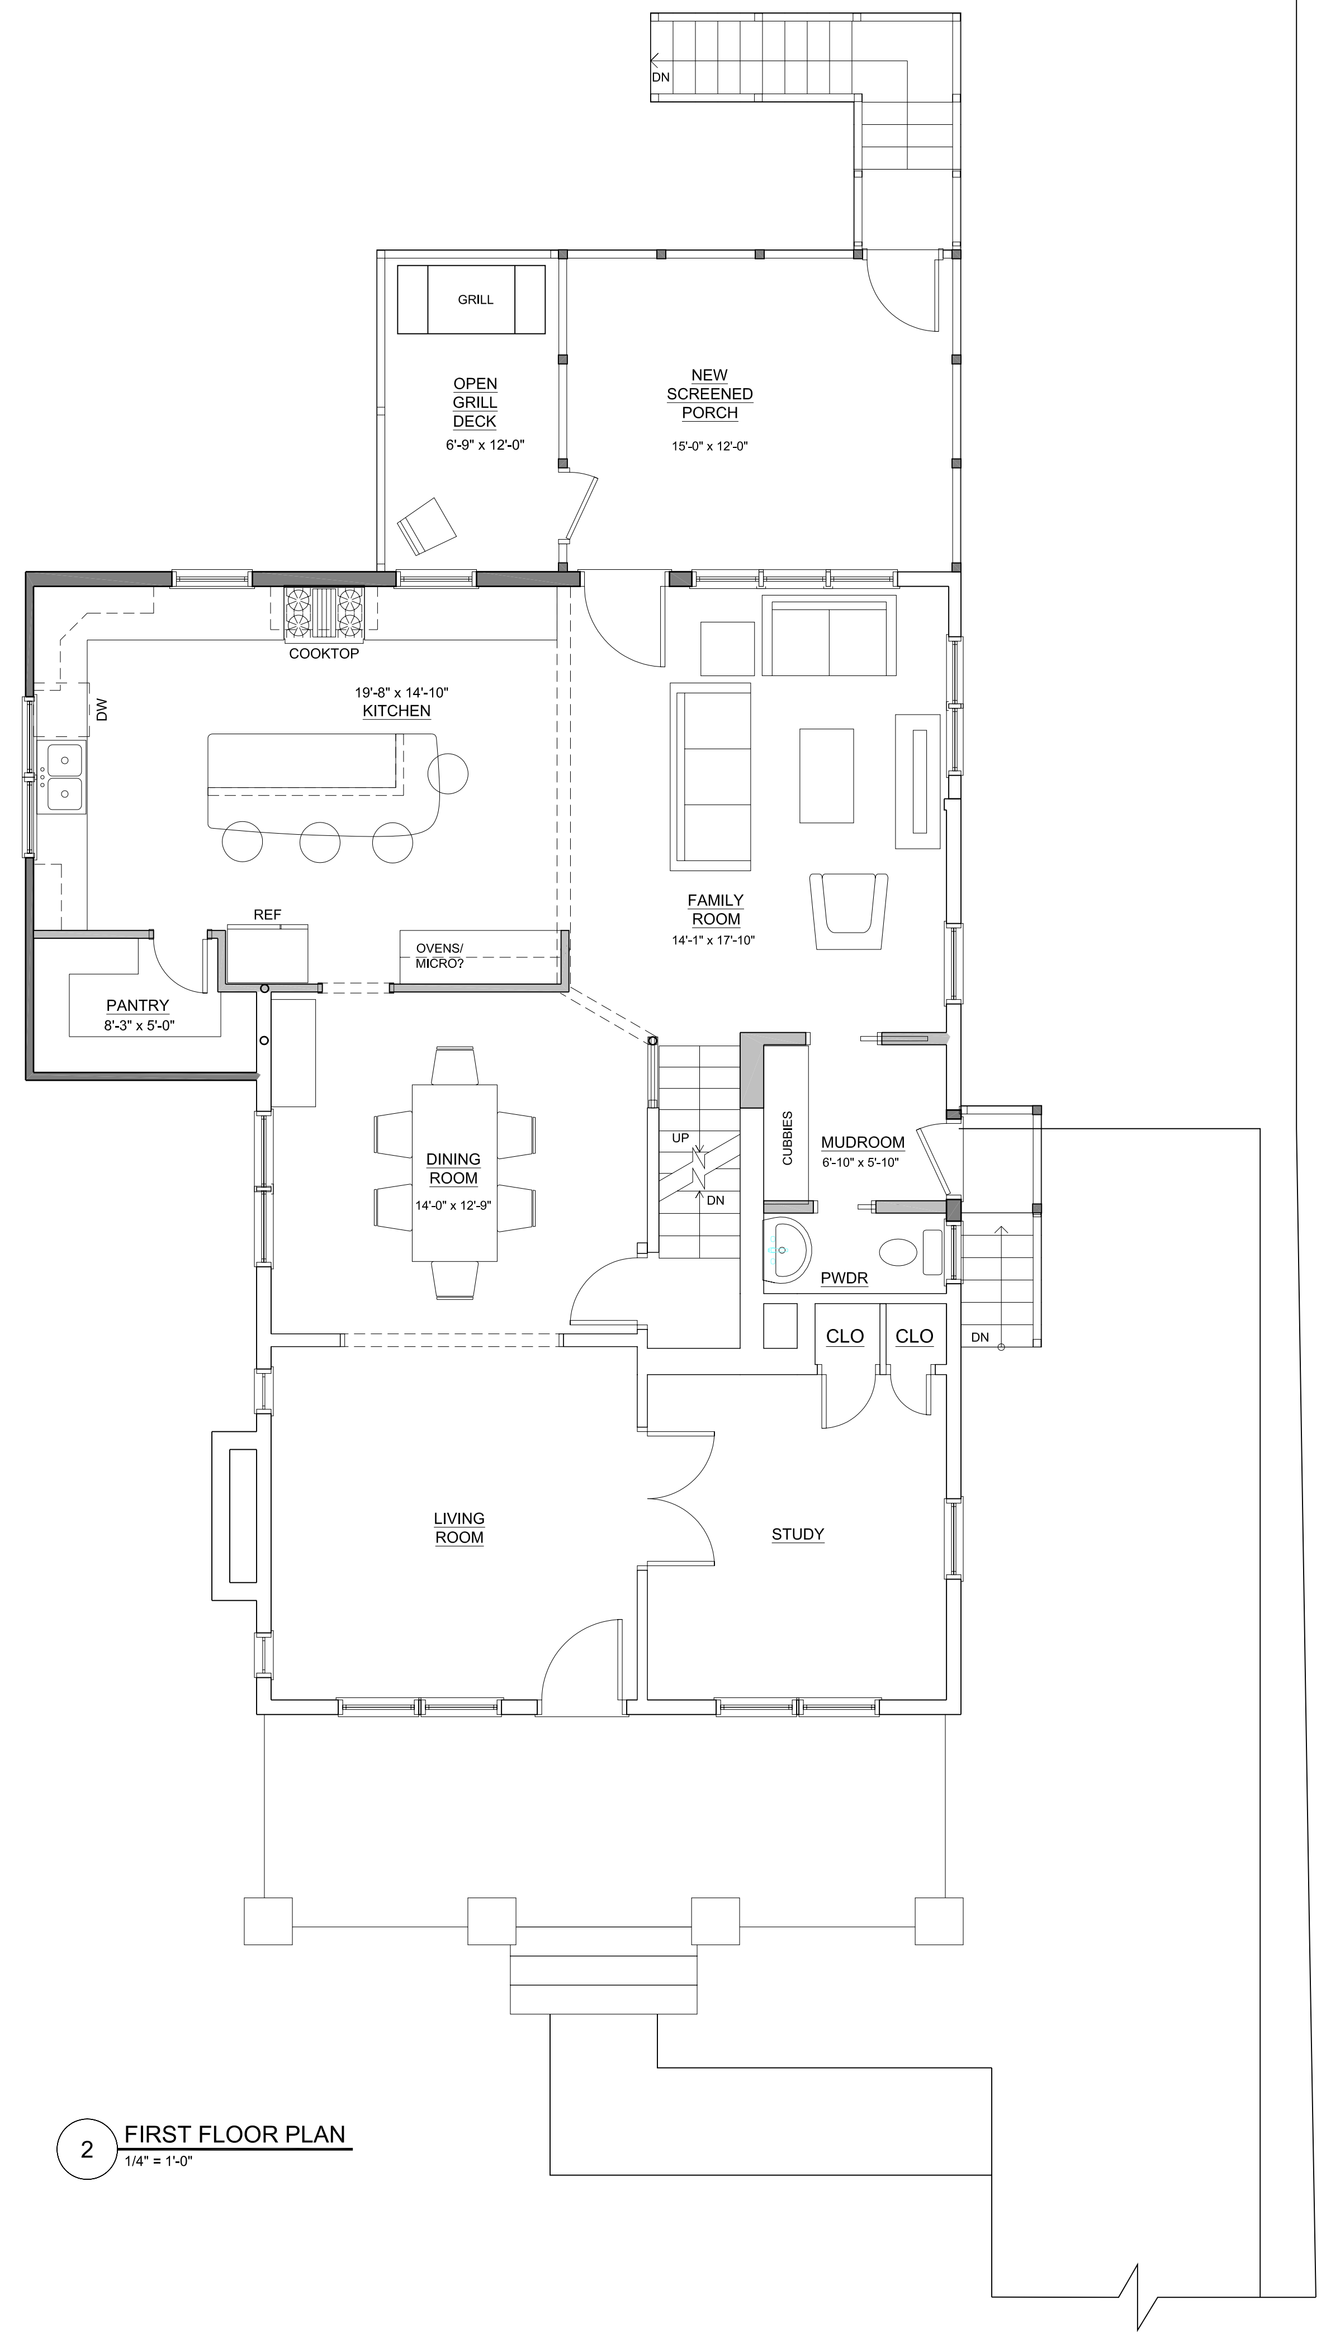SHEET SCALE
X=1'-0"
OR AS NOTED

REVISIONS

| PHASE | DATE |
|---|---|
| DESIGN REV | 5-05-09 |
| DESIGN REV | 5-14-09 |
| DESIGN REV | 6-12-09 |
| DESIGN REV | 7-03-09 |
| TRADE DAY | |

ALL CONDITIONS AND DIMENSIONS, CONTAINED HEREIN ARE APPROXIMATE. ALL TRADES PERFORM WORK WITHIN THE FOLLOWING PRECEDENCE: PLANS, SPECIFICATIONS, CONDITIONS AND DIMENSIONS. SEVERE CONDITIONS MUST BE BROUGHT TO THE ATTENTION OF MARK IV BUILDERS. DO NOT SCALE DRAWINGS. INFORMATION SHOWN ON THIS DOCUMENT IS PROPRIETARY AND CONFIDENTIAL. IT MAY NOT BE REPRODUCED WHOLLY OR IN PART WITHOUT THE EXPRESS WRITTEN CONSENT OF MARK IV BUILDERS.
DO NOT SCALE DRAWINGS

PROJECT TITLE
PETER MURTHA & MARY ANDREWS RESIDENCE
8710 SECOND AVENUE
SILVER SPRING, MD 20910
MONTGOMERY COUNTY

BUILDER
MARK IV
A TRADITION OF FINE HOMEBUILDING AND REMODELING