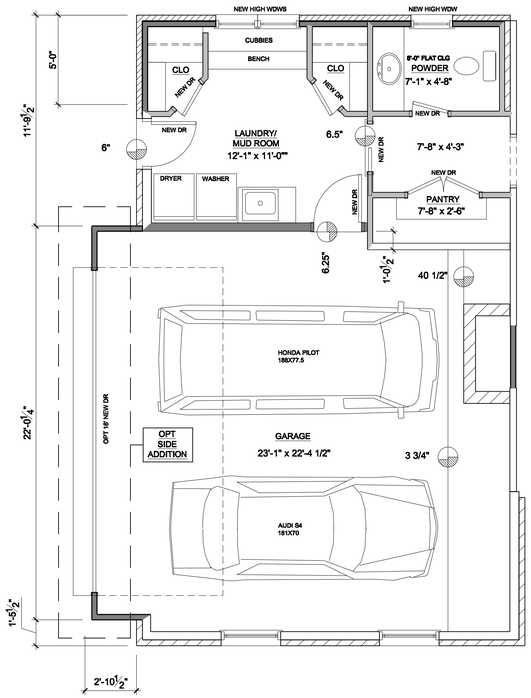

2 OPTION 1 - GARAGE ADDITION PLAN
1/4" = 1'-0"

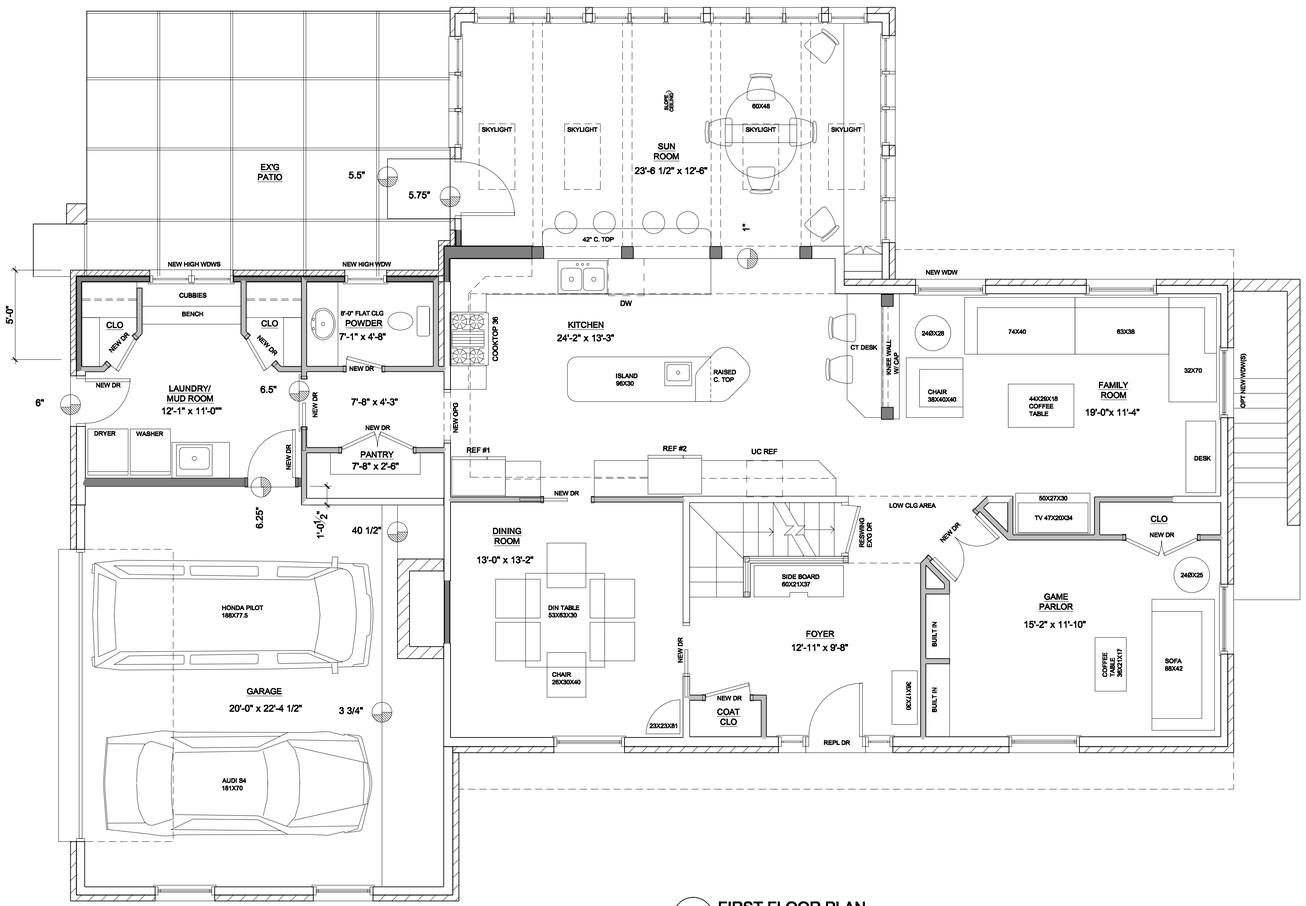

1 FIRST FLOOR PLAN
1/4" = 1'-0"

THESE PLANS HAVE BEEN PREPARED BY MARK IV BUILDERS SOLELY FOR ITS USE AND SHOULD NOT BE RELIED UPON BY OTHER PARTIES.

SHEET NUMBER
A-1.0
OF__TOTAL

SHEET TITLE
FIRST FLOOR PLAN

SHEET SCALE
X=1'-0"
OR AS NOTED

REVISIONS

PHASE	DATE	
EXG COND	04-08-08	
DESIGN REV	04-11-08	3
DESIGN REV		4
TRADE DAY		5
PERMIT		

ALL CONDITIONS AND DIMENSIONS CONTAINED HEREIN SHALL BE VERIFIED BY THE PERSONS INVOLVED WITH THE WORK ABOUT TO COMMENCE ANY WORK, PRIOR TO ITS EXECUTION. ALL DEPARTMENT OR SPECIALTY DRAWINGS, SHOP DRAWINGS, ETC. SHALL BE BROUGHT TO THE ATTENTION OF MARK IV BUILDERS AND THE PROPERTY OWNER. THESE PLANS AND SPECIFICATIONS ARE INCORPORATES PROPRIETARY RIGHTS AND IS NOT TO BE REPRODUCED OR TRANSFERRED WITHOUT THE EXPRESS PERMISSION OF MARK IV BUILDERS.
DO NOT SCALE DRAWINGS

PROJECT TITLE
LLOYD & RORI MALECH RESIDENCE
8709 FOX HILLS TRL
POTOMAC, MD 20854-4204
MONTGOMERY COUNTY

BUILDER
MARK IV
A TRADITION OF FINE HOMEBUILDING AND REMODELING

P:\3-MARK IV\MALECH\2-DWG\2-DESIGN\PLANS 4-10-08.dwg April 14, 2008 -4:22 PM