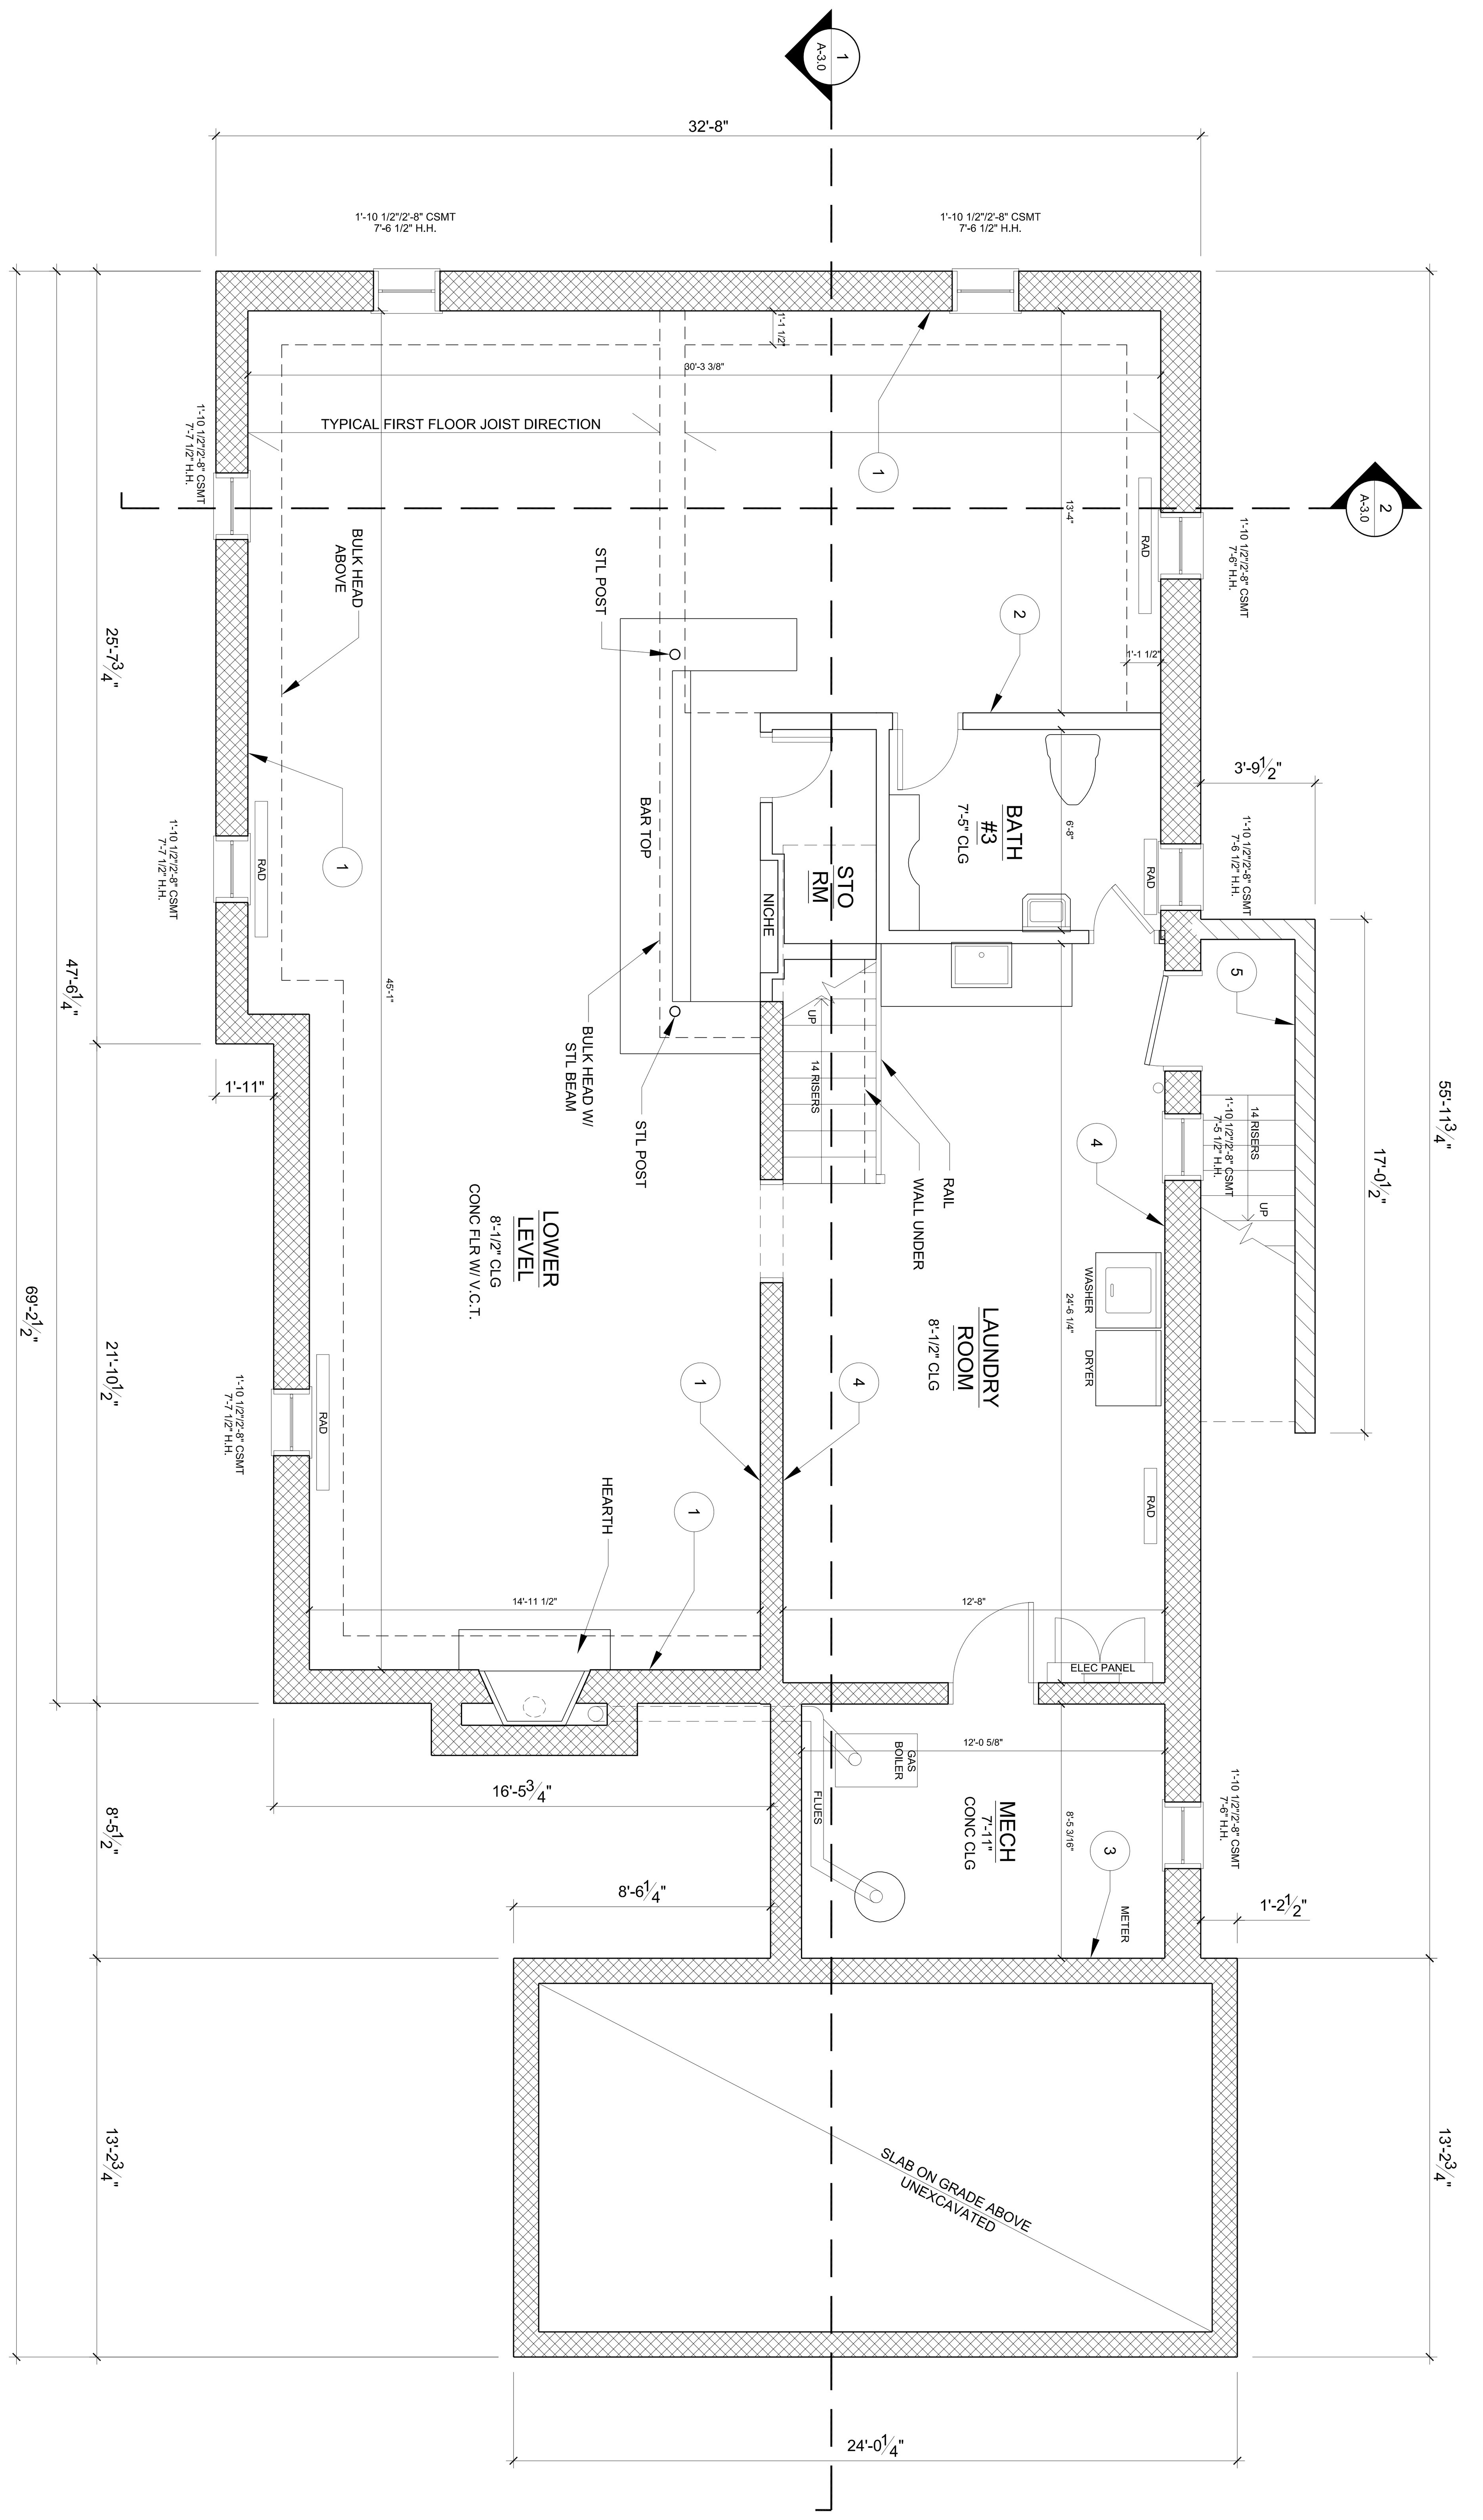


1 BASEMENT FLOOR PLAN
1/4" = 1'-0"

## BASEMENT FLOOR PLAN NOTES:

1 BASEMENT FLOOR = 1654 SQ.FT.
2 DIMENSIONS ARE TO THE FACE OF FINISHES ( UNO)

## WALL LEGEND:

1 CMU, FUR. STRIPS & PANELING
2 WOOD STUD
3 EXPOSED CMU
4 PLASTERED CMU
5 EXPOSED BRICK

MHIC LICENSE 76722

MC DB

**MC DESIGN BUILD, LLC**
6 GEORGE STREET
GAITHERSBURG, MD 20877
OFFICE: 301-527-0700 FAX: 301-461-8644

DESIGN

**GREGG AND KRISTIN ZURMUHLEN RESIDENCE**
6908 WELLS PARKWAY
UNIVERSITY PARK, MD 20782-1051
PRINCE GEORGES COUNTY

PROJECT TITLE

ALL CONDITIONS AND DIMENSIONS CONTAINED HEREIN ARE APPROXIMATE. ALL TRADES PERSONS INVOLVED WITH THE WORK MUST FIELD VERIFY ALL PERTINENT INFORMATION, CONDITIONS AND DIMENSIONS. SEVERE DIFFERENCES SHALL BE BROUGHT TO THE ATTENTION OF MC DESIGN BUILD, LLC, THE BUILDER AND THE PROPERTY OWNER.
INFORMATION SHOWN ON THIS DOCUMENT INCORPORATES PROPRIETARY RIGHTS AND IS NOT TO BE DUPLICATED WHOLLY OR IN PART WITHOUT THE EXPRESS PERMISSION OF MC DESIGN BUILD, LLC.
DO NOT SCALE DRAWINGS

| PHASE | DATE |
| --- | --- |
| EX'G CONDITIONS | 1-28-08 |
| DESIGN REVIEW | |

REVISIONS

SHEET SCALE
X=1'-0"
OR AS NOTED

**EXISTING BASEMENT FLOOR PLAN**

SHEET TITLE

SHEET NUMBER
**A-1.0**
1 OF 8 TOTAL

P:\1-MCDB\ZURMUHLEN\2-DWG\1-X COND\X-PLANS 1-28-08.dwg August 27, 2008 -2:12 PM